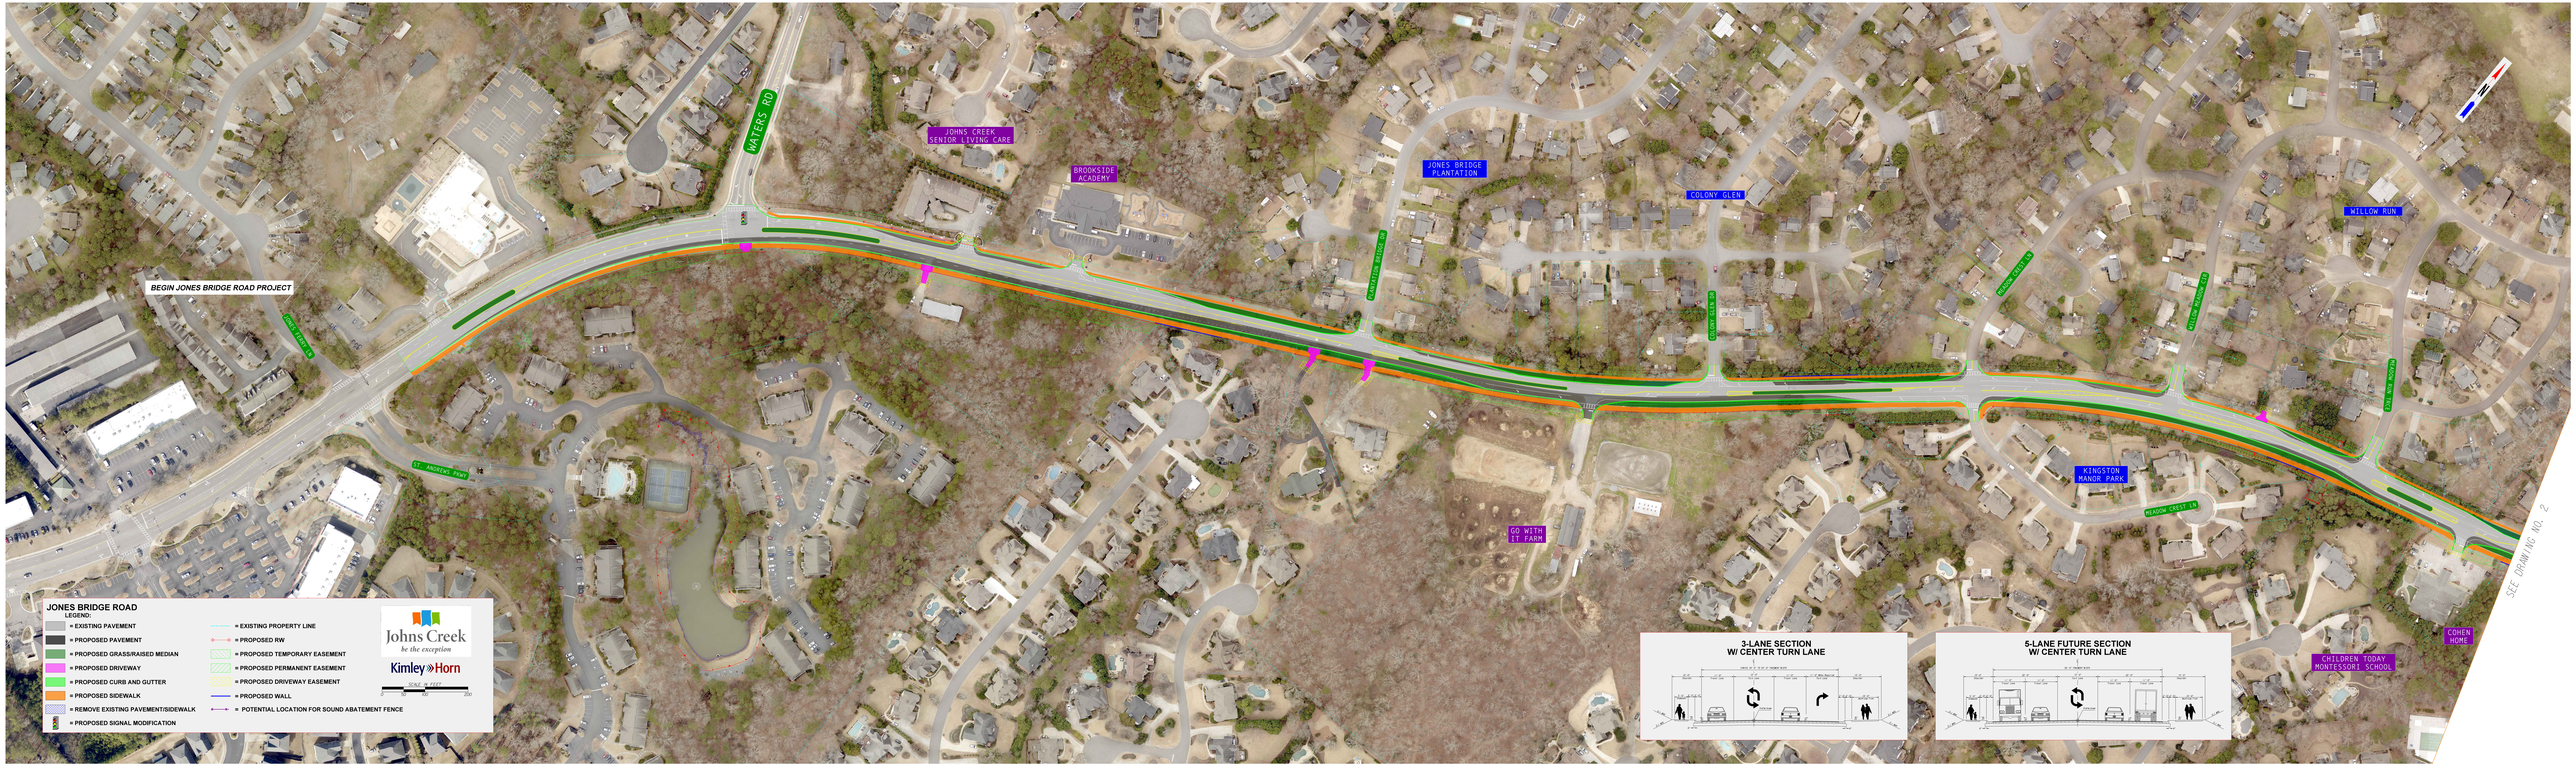
BEGIN JONES BRIDGE ROAD PROJECT
WATERS RD
JOHNS CREEK SENIOR LIVING CARE
BROOKSIDE ACADEMY
JONES BRIDGE PLANTATION
COLONY GLEN
WILLOW RUN
CRANSTON OFFICE CT
COLONY GLEN CT N
COLONY GLEN CT S
WILLOW RUN CT S
WILLOW RUN CT N
COLONY GLEN
ST. ANDREWS PKWY
KINGSTON MANOR PARK
MEADOW CREST LN
GO WITH IT FARM
CHILDREN TODAY MONTESSORI SCHOOL
COHEN HOME
SEE DRAWING NO. 2
JONES BRIDGE ROAD
LEGEND:
= EXISTING PAVEMENT
= PROPOSED PAVEMENT
= PROPOSED GRASS/RAISED MEDIAN
= PROPOSED DRIVEWAY
= PROPOSED CURB AND GUTTER
= PROPOSED SIDEWALK
= REMOVE EXISTING PAVEMENT/SIDEWALK
= PROPOSED SIGNAL MODIFICATION
= EXISTING PROPERTY LINE
= PROPOSED RW
= PROPOSED TEMPORARY EASEMENT
= PROPOSED PERMANENT EASEMENT
= PROPOSED DRIVEWAY EASEMENT
= PROPOSED WALL
= POTENTIAL LOCATION FOR SOUND ABATEMENT FENCE
Johns Creek
be the exception
Kimley»Horn
SCALE: 1" = 100'
0
50
100
3-LANE SECTION
W/ CENTER TURN LANE
5-LANE FUTURE SECTION
W/ CENTER TURN LANE