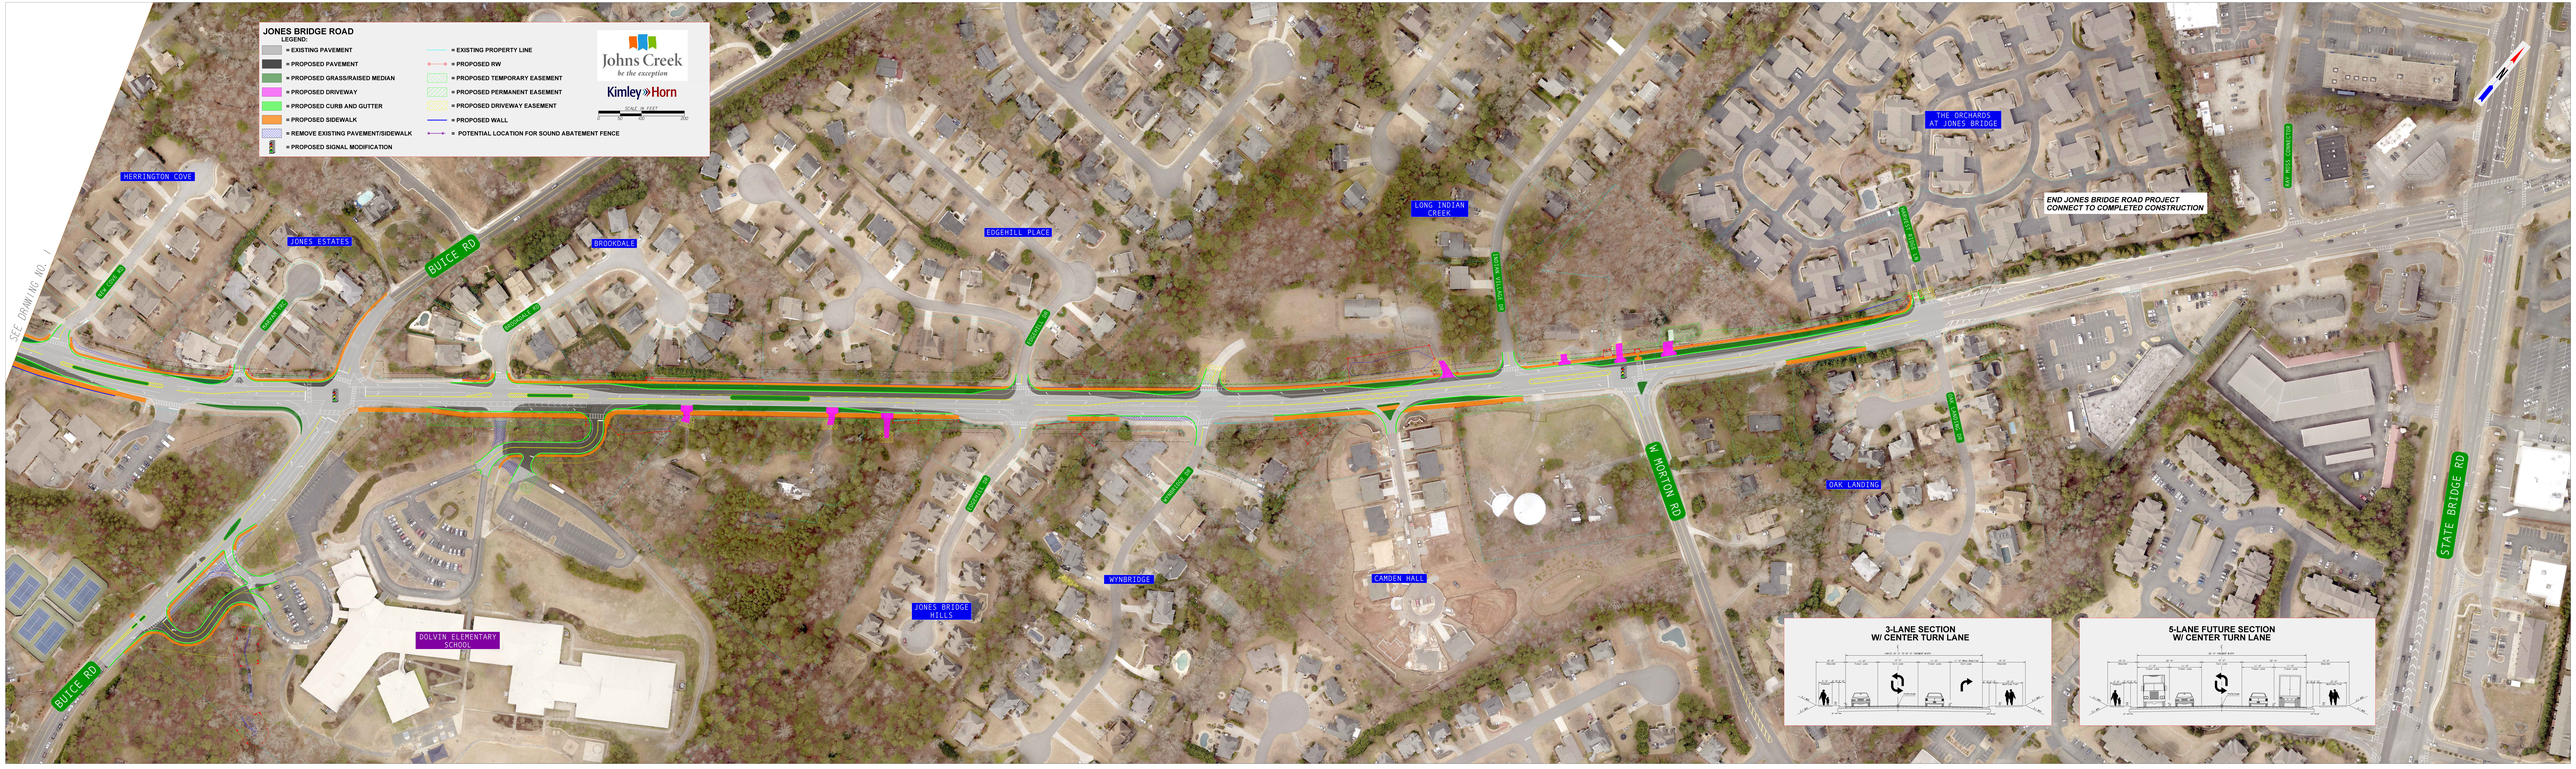
JONES BRIDGE ROAD
LEGEND:
= EXISTING PAVEMENT
= PROPOSED PAVEMENT
= PROPOSED GRASS/RAISED MEDIAN
= PROPOSED DRIVEWAY
= PROPOSED CURB AND GUTTER
= PROPOSED SIDEWALK
= REMOVE EXISTING PAVEMENT/SIDEWALK
= PROPOSED SIGNAL MODIFICATION
= EXISTING PROPERTY LINE
= PROPOSED RW
= PROPOSED TEMPORARY EASEMENT
= PROPOSED PERMANENT EASEMENT
= PROPOSED DRIVEWAY EASEMENT
= PROPOSED WALL
= POTENTIAL LOCATION FOR SOUND ABATEMENT FENCE
Johns Creek
be the exception
Kimley»Horn
SCALE: 1" = 40'-0"
SEE DRAWING NO. 1
HERRINGTON COVE
JONES ESTATES
BUICE RD
BROOKDALE
EDGEHILL PLACE
LONG INDIAN CREEK
THE ORCHARDS AT JONES BRIDGE
END JONES BRIDGE ROAD PROJECT
CONNECT TO COMPLETED CONSTRUCTION
W MORTON RD
OAK LANDING
STATE BRIDGE RD
WYNBRIDGE
CAMDEN HALL
JONES BRIDGE HILLS
DOLVIN ELEMENTARY SCHOOL
3-LANE SECTION
W/ CENTER TURN LANE
5-LANE FUTURE SECTION
W/ CENTER TURN LANE