GDOT P.I. 0020927
FULTON COUNTY
OCTOBER 2025

PUBLIC INFORMATION OPEN HOUSE
PRELIMINARY LAYOUT

PI 0020927 SR 141/MEDLOCK BRIDGE RD
FROM OLD ALABAMA RD TO STATE BRIDGE RD
INTERSECTION IMPROVEMENTS

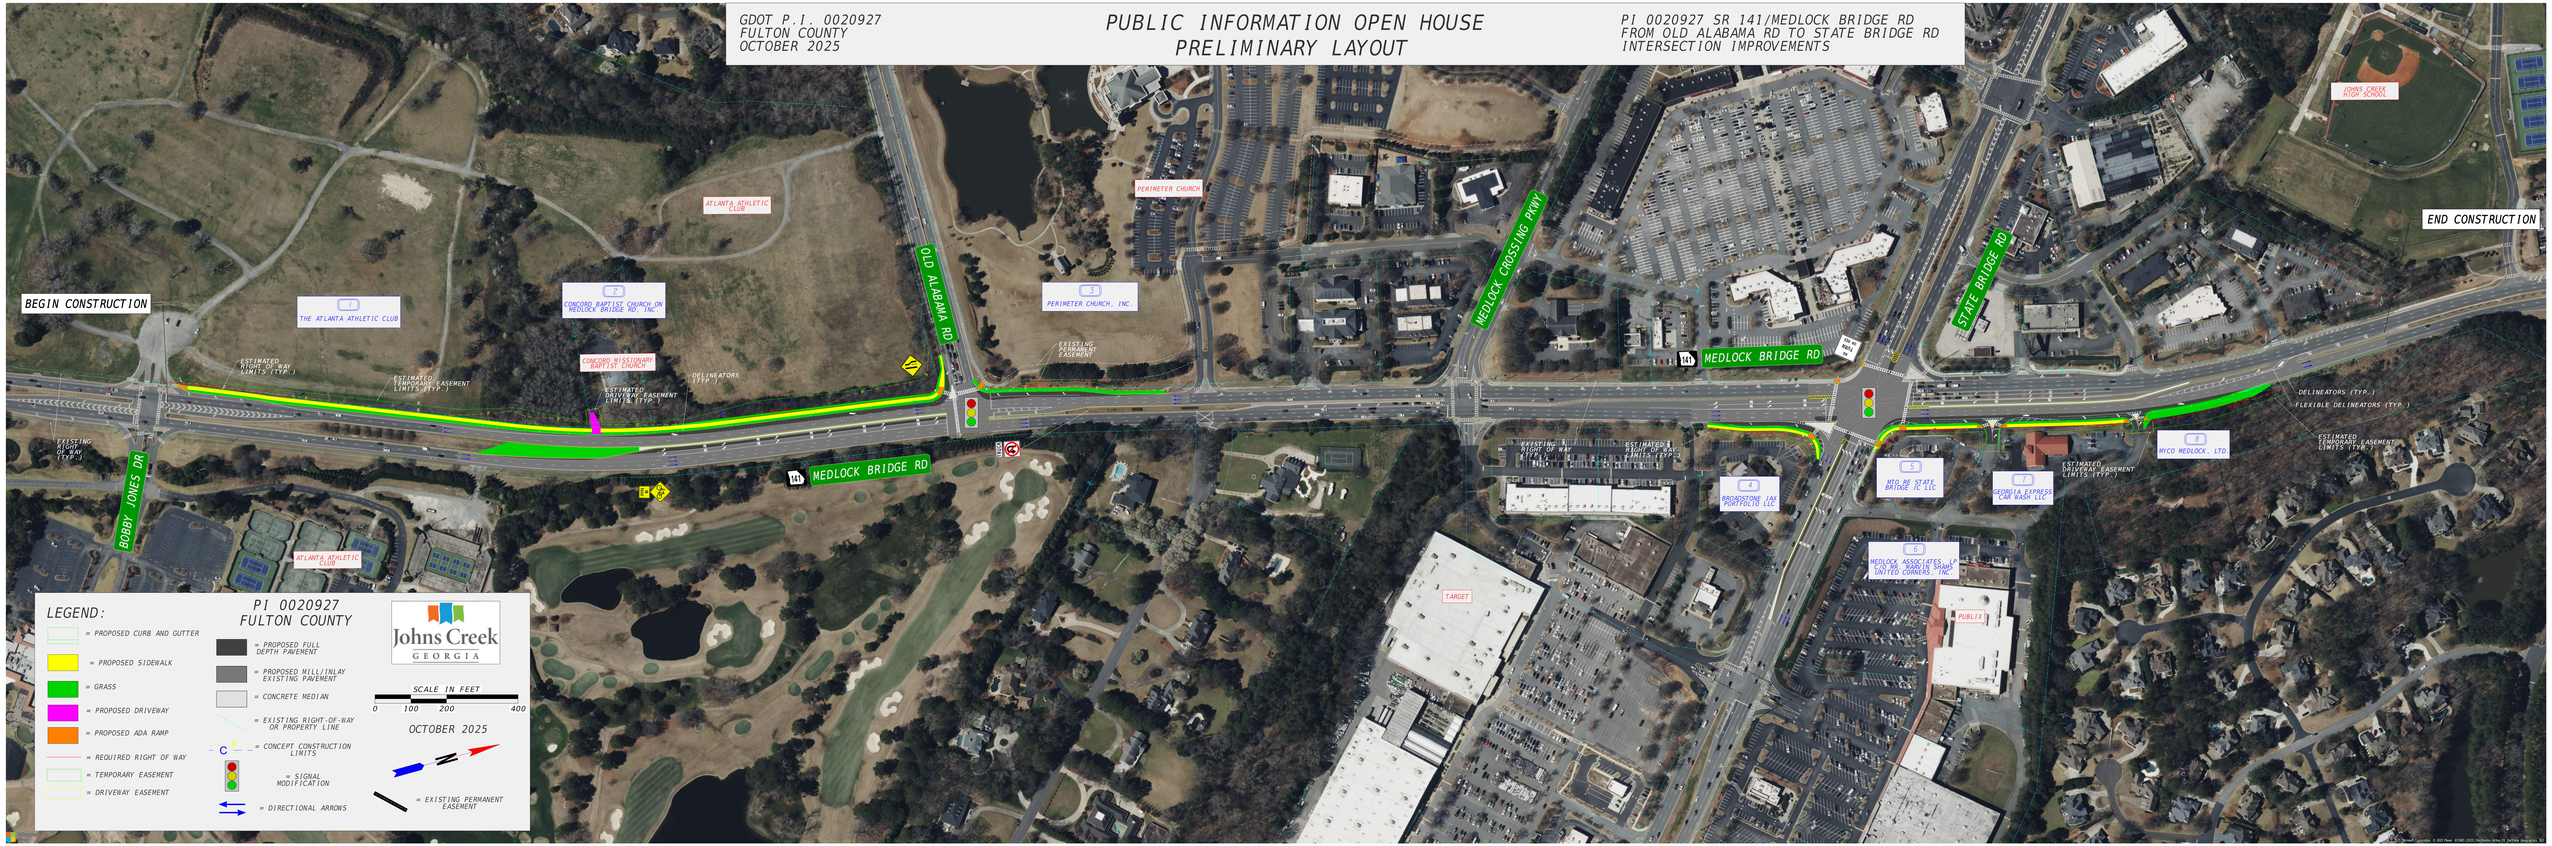

LEGEND:

- = PROPOSED CURB AND GUTTER
- = PROPOSED SIDEWALK
- = GRASS
- = PROPOSED DRIVEWAY
- = PROPOSED ADA RAMP
- = REQUIRED RIGHT OF WAY
- = TEMPORARY EASEMENT
- = DRIVEWAY EASEMENT

PI 0020927
FULTON COUNTY

- = PROPOSED FULL DEPTH PAVEMENT
- = PROPOSED MILL/INLAY EXISTING PAVEMENT
- = CONCRETE MEDIAN
- = EXISTING RIGHT-OF-WAY OR PROPERTY LINE
- = CONCEPT CONSTRUCTION LIMITS
- = SIGNAL MODIFICATION
- = DIRECTIONAL ARROWS

Johns Creek GEORGIA

SCALE IN FEET
0 100 200 400

OCTOBER 2025

- = EXISTING PERMANENT EASEMENT

© 2025 Microsoft Corporation © 2025 Maxar ©CNES (2025) Distribution Airbus DS, TomTom, Overture