SR 120/ABBOTTS BRIDGE RD WIDENING
FROM PARSONS RD TO SR 141/MEDLOCK BRIDGE RD

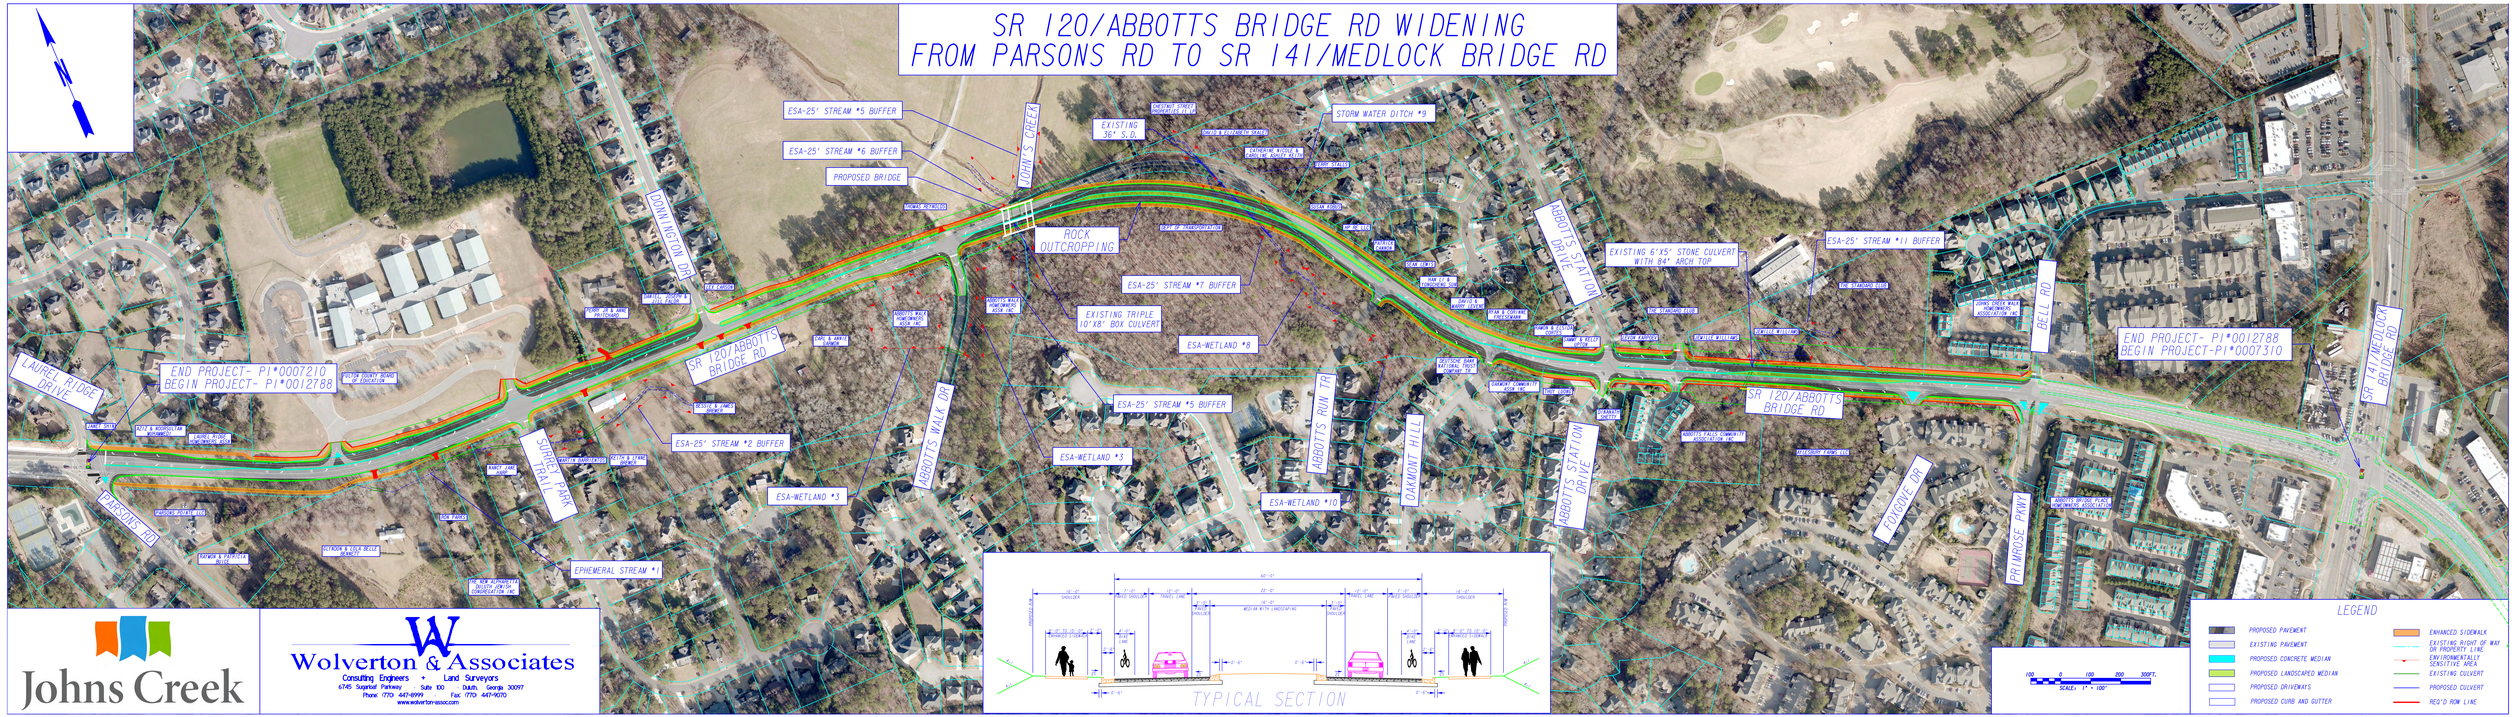

Johns Creek

Wolverton & Associates
Consulting Engineers + Land Surveyors
6745 Sugarloaf Parkway Suite 100 Duluth, Georgia 30097
Phone: (770) 447-8999 Fax: (770) 447-9070
www.wolvertonassoc.com